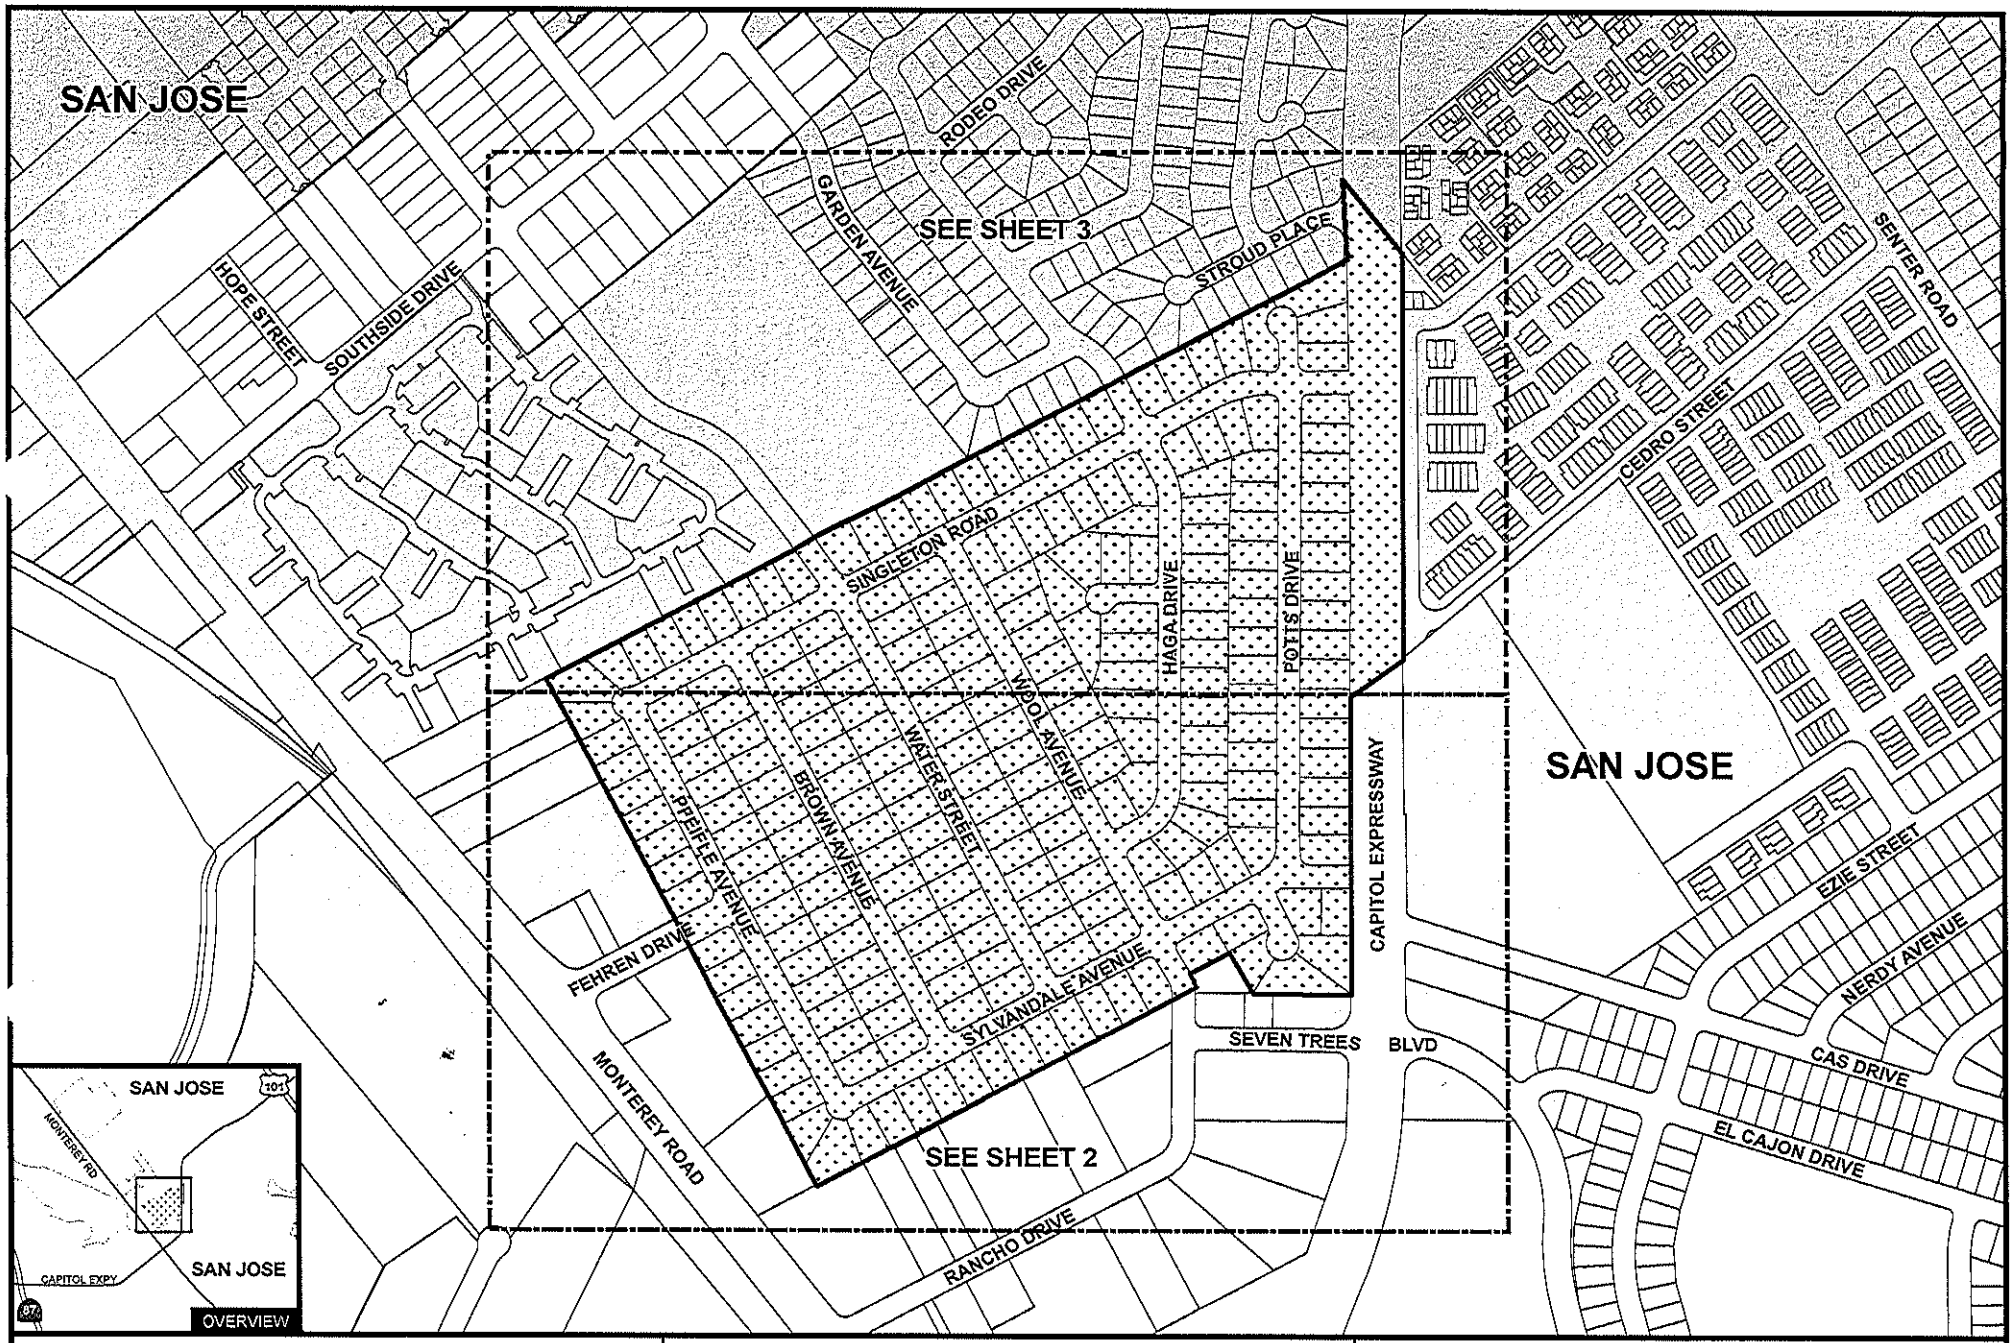

County of Santa Clara

Department of Planning and Development
Office of the County Surveyor

County Government Center, East Wing
70 West Hedding Street, 7th Floor
San Jose, California 95110

TITLE:

EXHIBIT "A"

San Jose Pocket Annexation No. 42
Franklin No. 55
73 Acres +/-

Prepared by the Office of the County Surveyor
May 18, 2009
Gwendolyn Gee, County Surveyor

LEGEND:

- Area of Annexation
- Incorporated Lands
- Unincorporated Lands

N W E S

0 100 200 300 400 Feet

County of Santa Clara
Department of Planning and Development
Office of the County Surveyor

County Government Center, East Wing
70 West Hedding Street, 7th Floor
San Jose, California 95110

TITLE:

EXHIBIT "A"

San Jose Pocket Annexation No. 42
Franklin No. 55
73 Acres +/-

Prepared by the Office of the County Surveyor
May 18, 2009
Gwendolyn Gee, County Surveyor

LEGEND:
Area of Annexation
Incorporated Lands
12345678 Assessor's Parcel Number

N W E S
0 50 100 150 200 Feet

Sheet 2 of 3

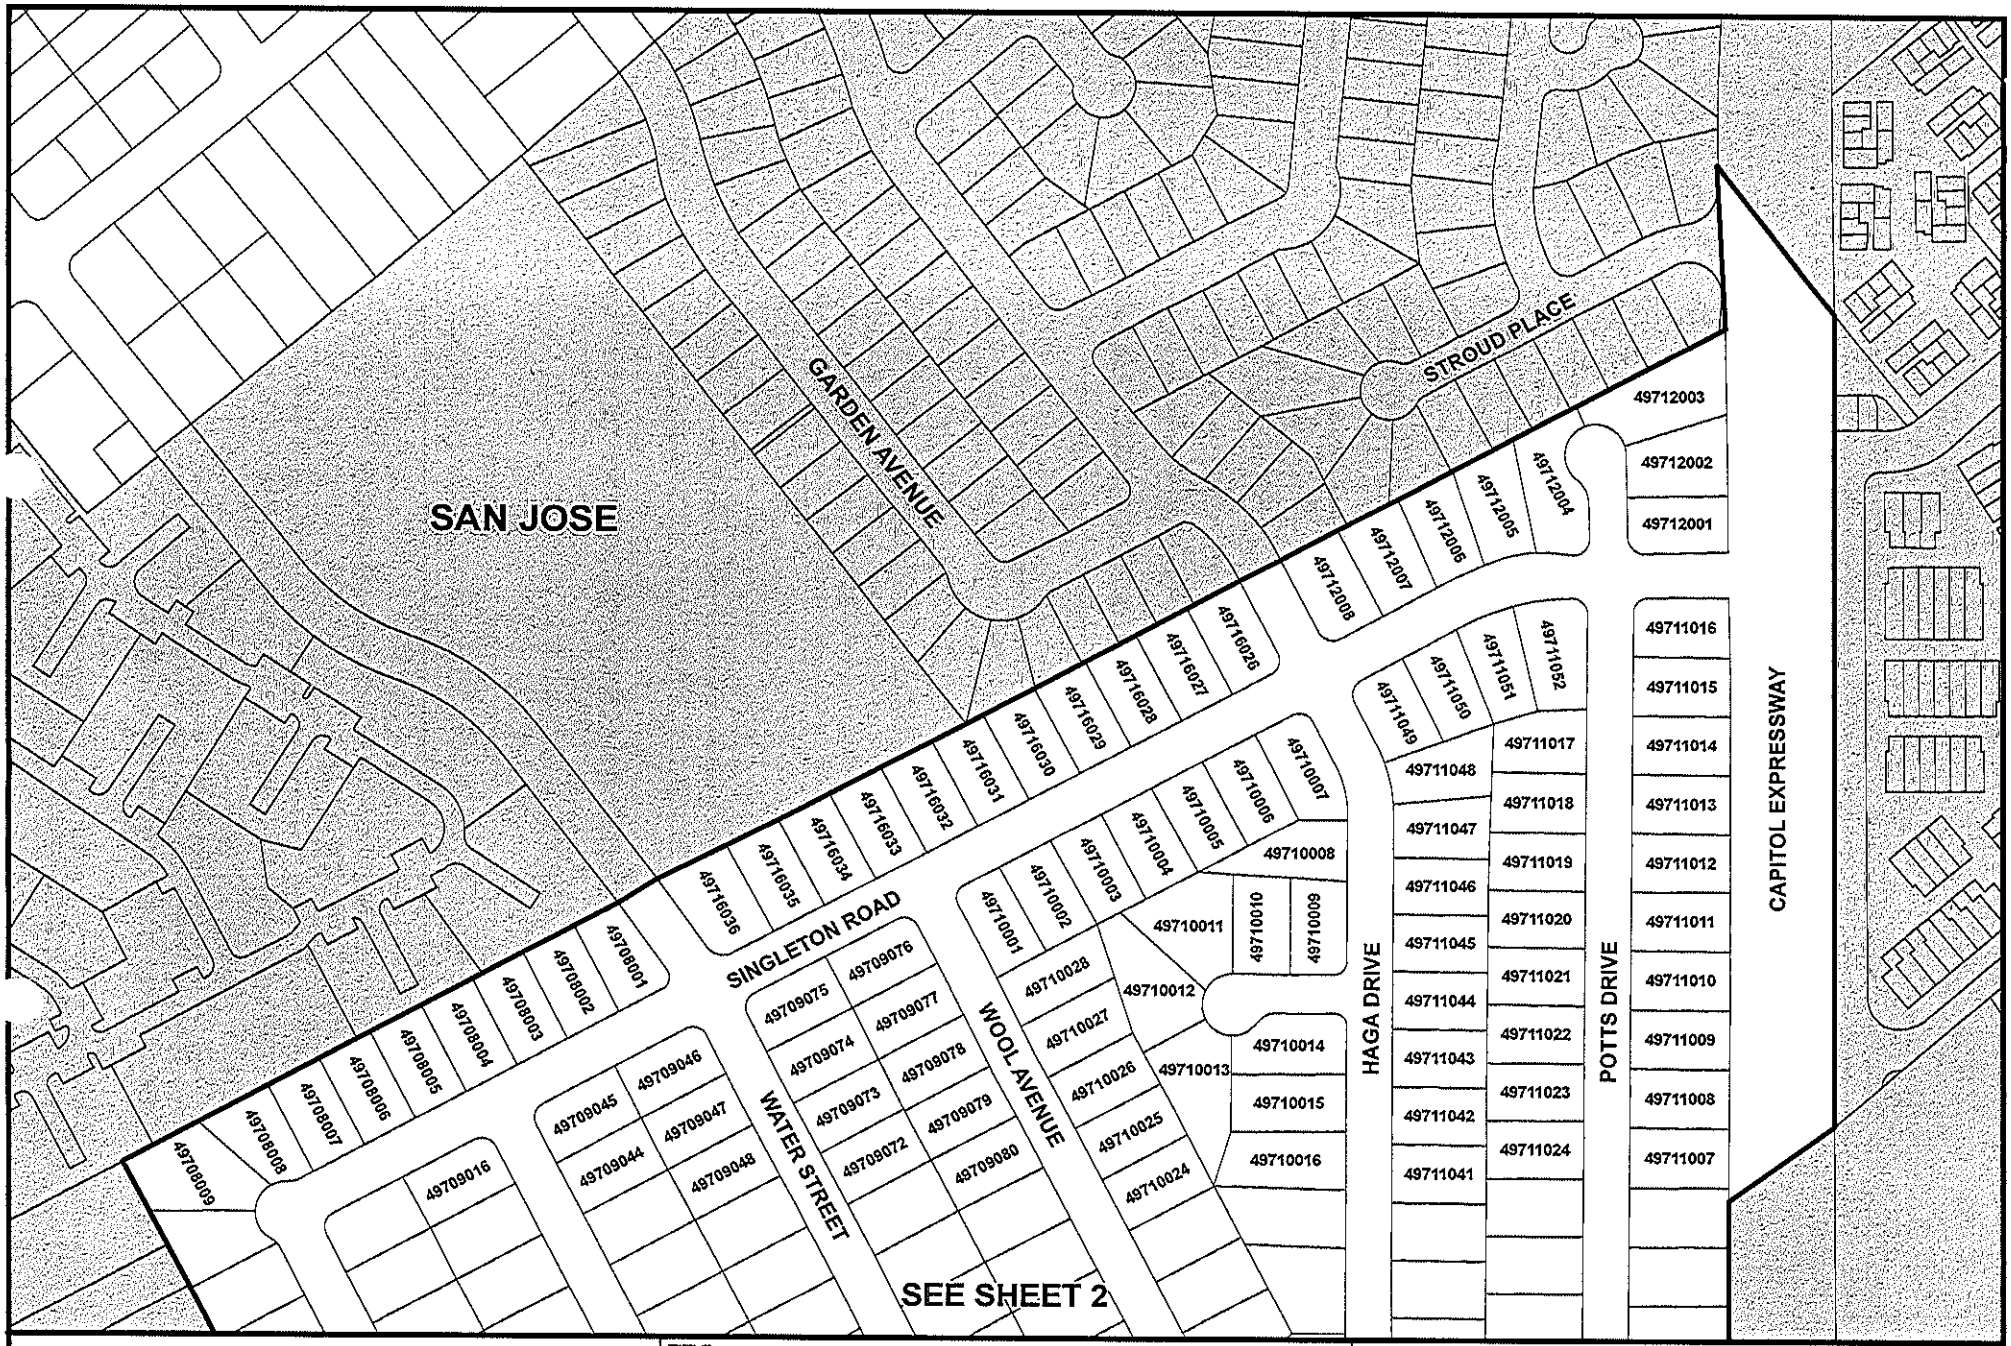

County of Santa Clara

Department of Planning and Development
Office of the County Surveyor

County Government Center, East Wing
70 West Hedding Street, 7th Floor
San Jose, California 95110

TITLE:

EXHIBIT "A"

San Jose Pocket Annexation No. 42
Franklin No. 55
73 Acres +/-

Prepared by the Office of the County Surveyor
May 18, 2009
Gwendolyn Gee, County Surveyor

LEGEND:

Area of Annexation

Incorporated Lands

12345678 Assessor's Parcel Number

N W E S

0 50 100 150 200 Feet